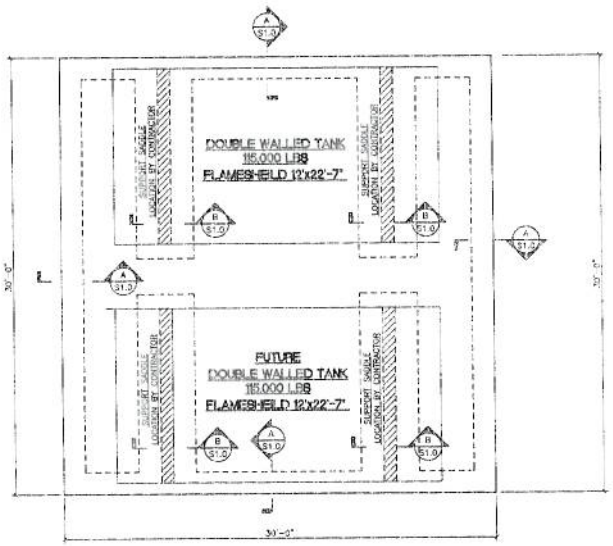

TANK FARM FOUNDATION PLAN
1/4" = 1'-0"

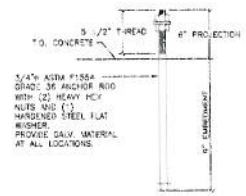

3/4" DIA. ANCHOR ROD DETAIL
N.T.S.

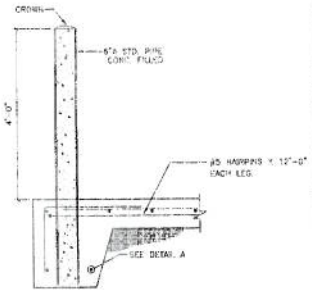

OPTIONAL BOLLARD @ PERIMETER FOOTING

SECTION C
1" = 1'-0"

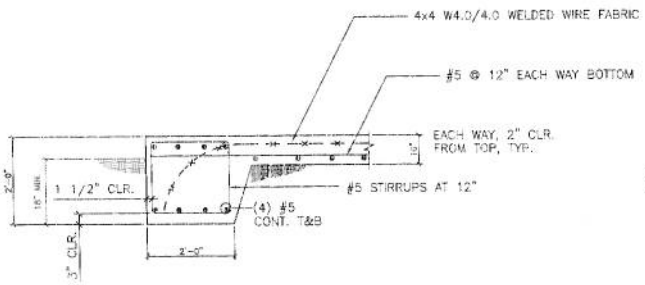

SECTION A
1/2" = 1'-0"

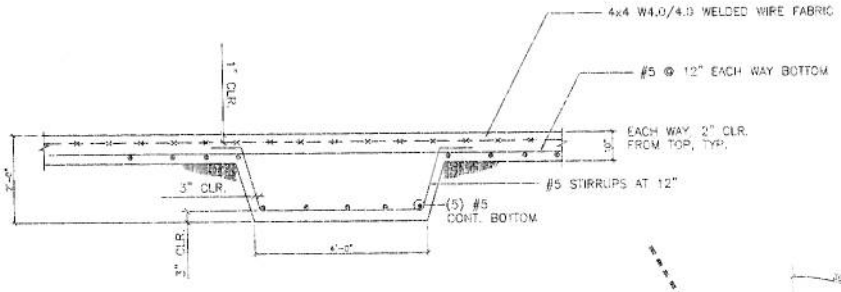

SECTION B
1/2" = 1'-0"

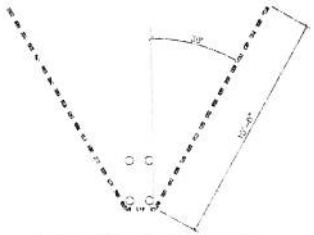

#5 HAIRPIN DETAIL

J. Martin Pitts P.E.
Civil Engineering
Structural Engineering

ST. ELMO AIRPORT
FUEL DISPENSER.

VOLKERT & ASSOCIATES
MOBILE, ALABAMA

DATE REV.

DATE
DESIGNED BY
DRAWN BY
PROFESSION
PROJECT ARCHITECT
JEM & PROJECT NUMBER

SHEET TITLE
FOUNDAITON PLAN AND DETAILS

SHEET NUMBER
S1.0