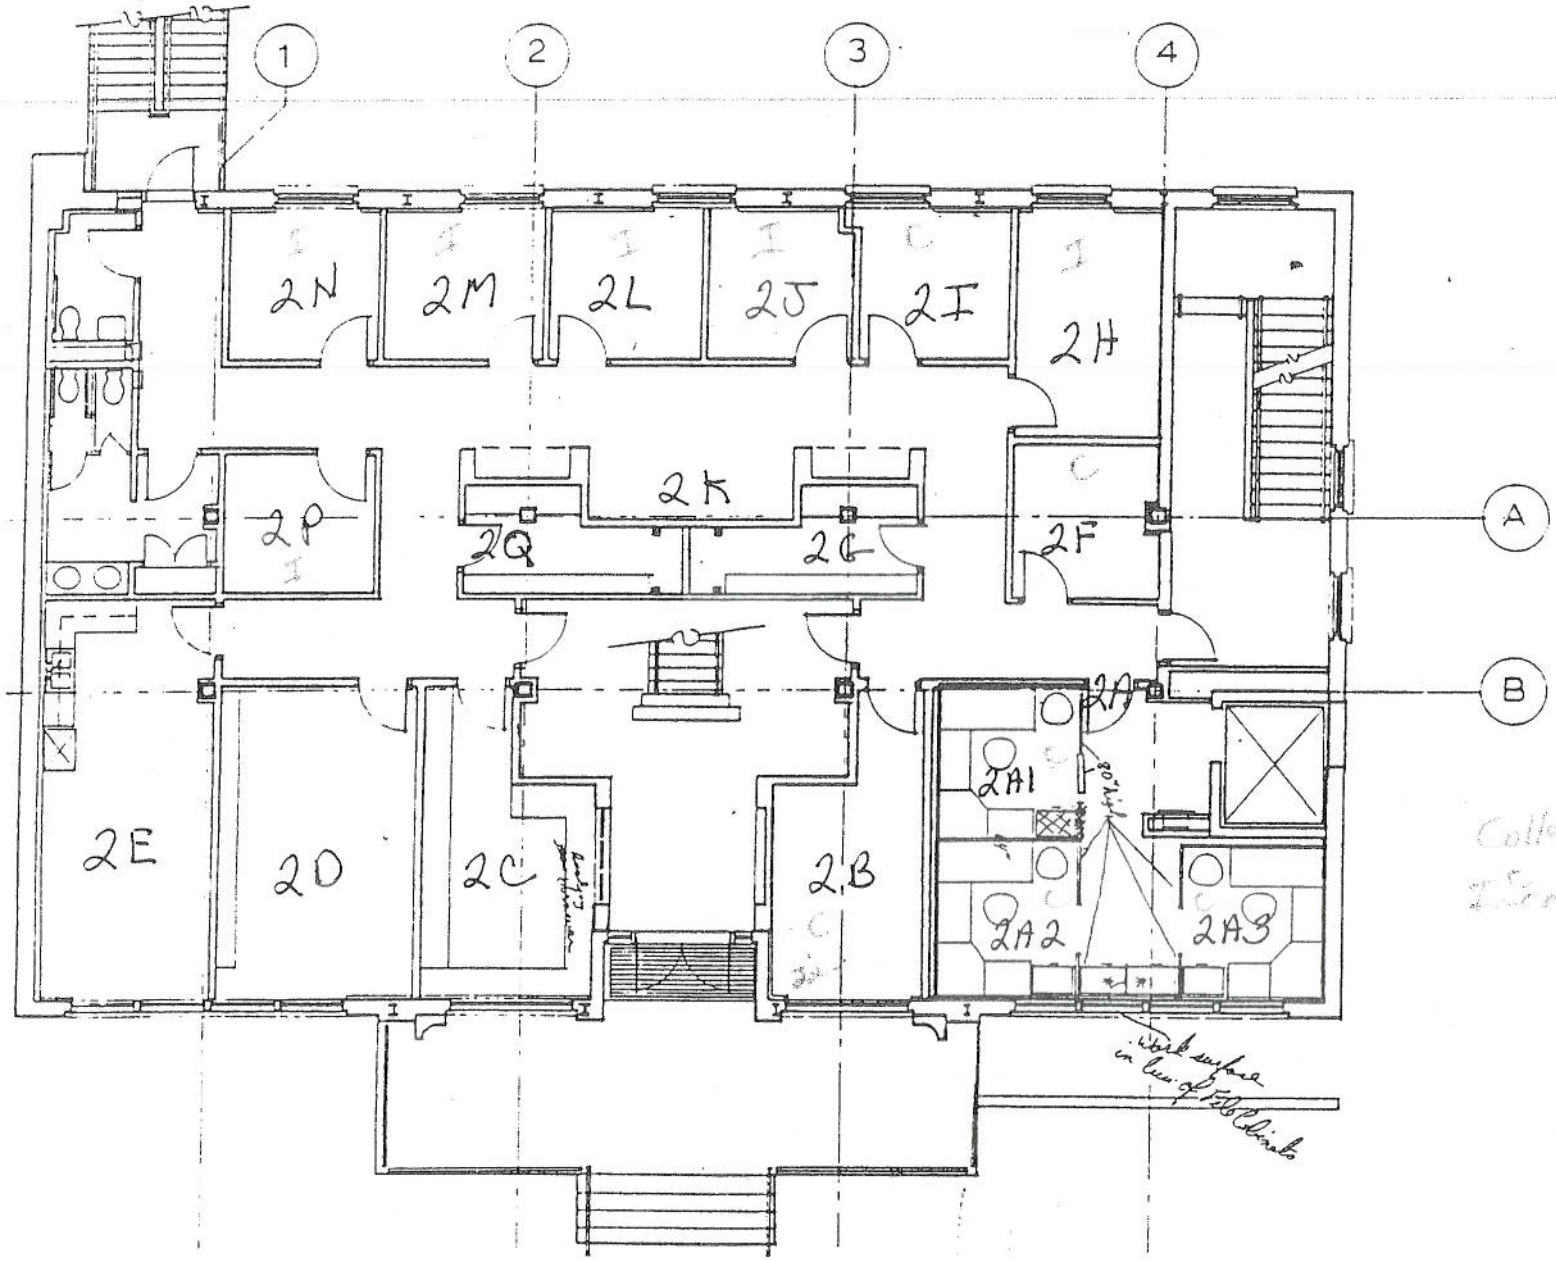

2 SECOND FLOOR PLAN

1/8" = 1'-0"

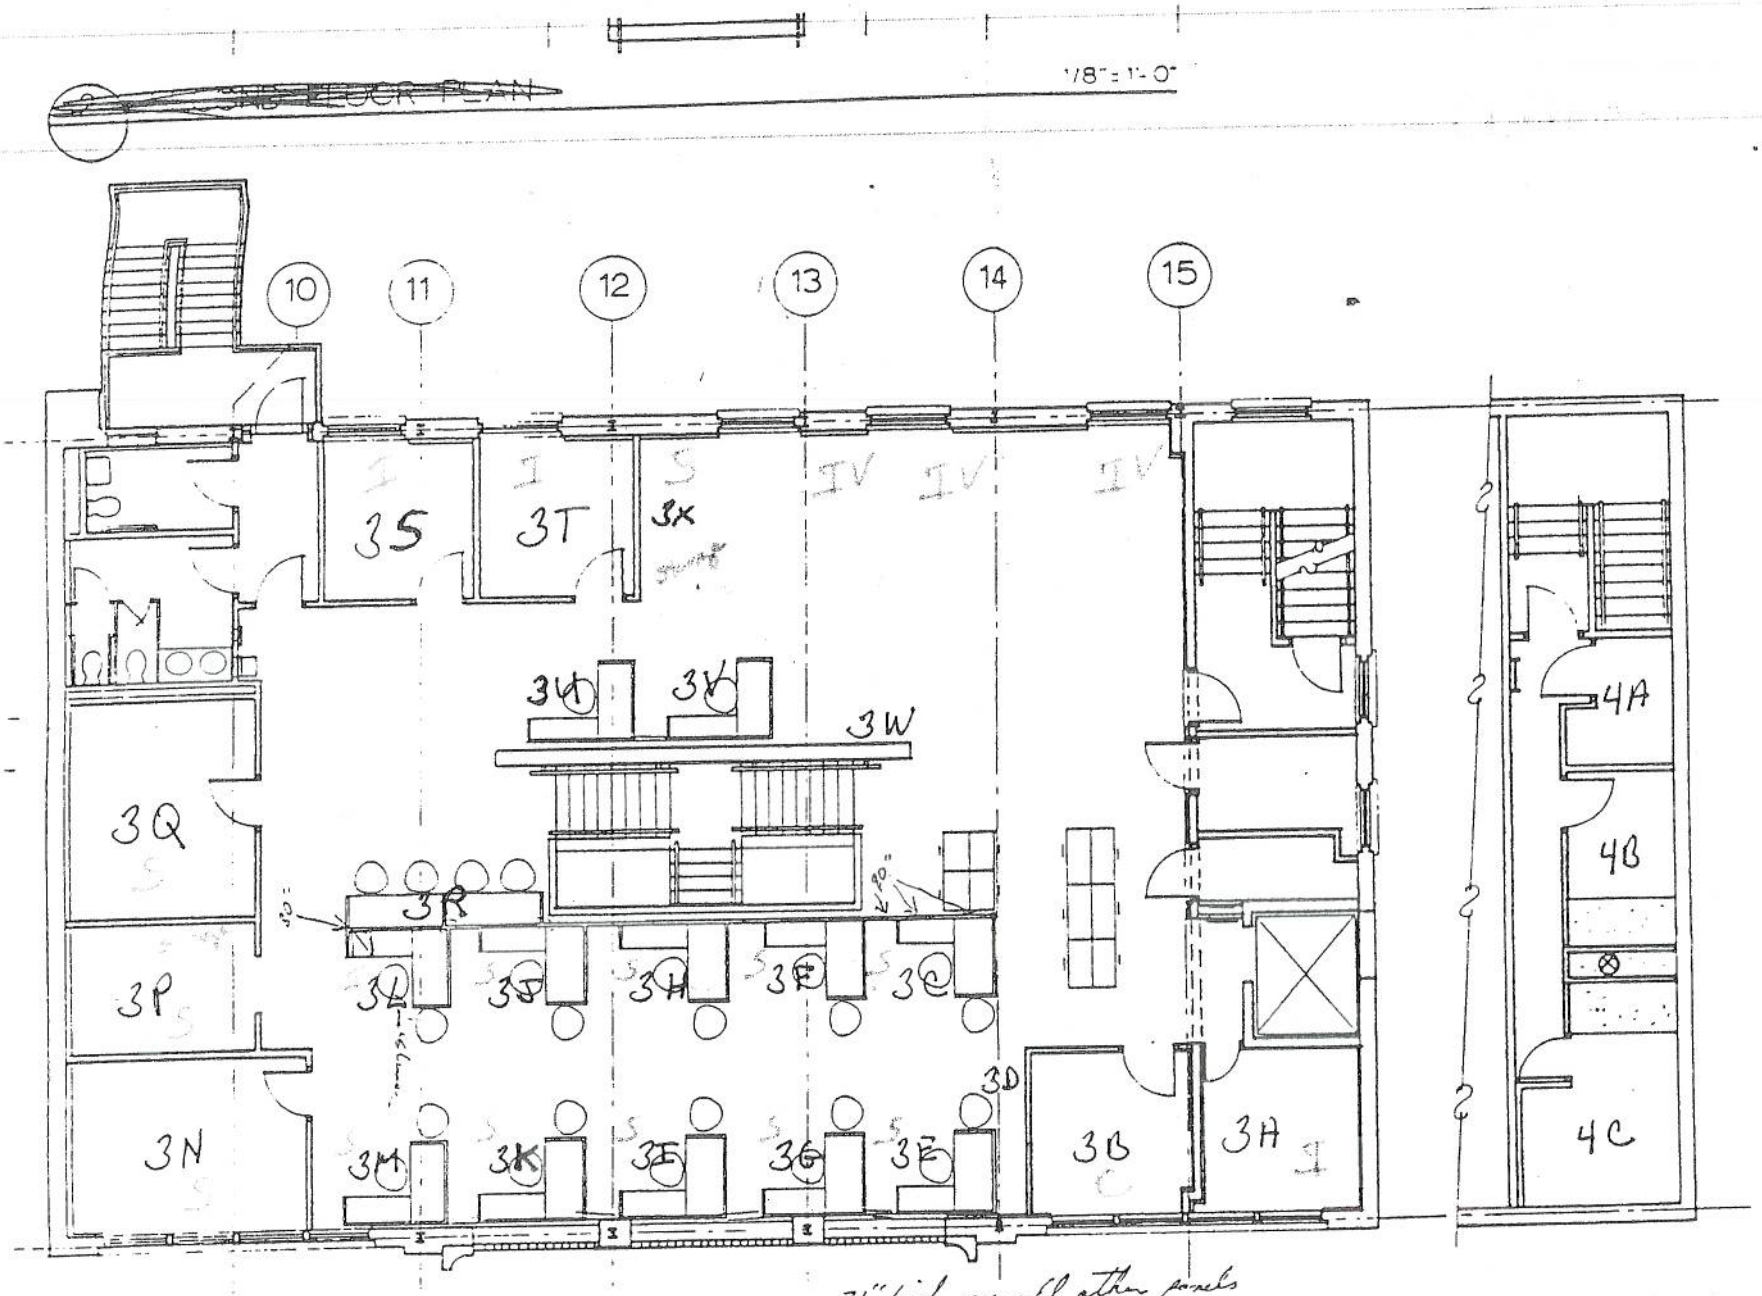

THIRD FLOOR PLAN

STORAGE